


PROJECT 2020 Design Competition

STAGE 2
CODE A
SHEET 5 - SITE PLAN A

Taylor Wimpey RIBA

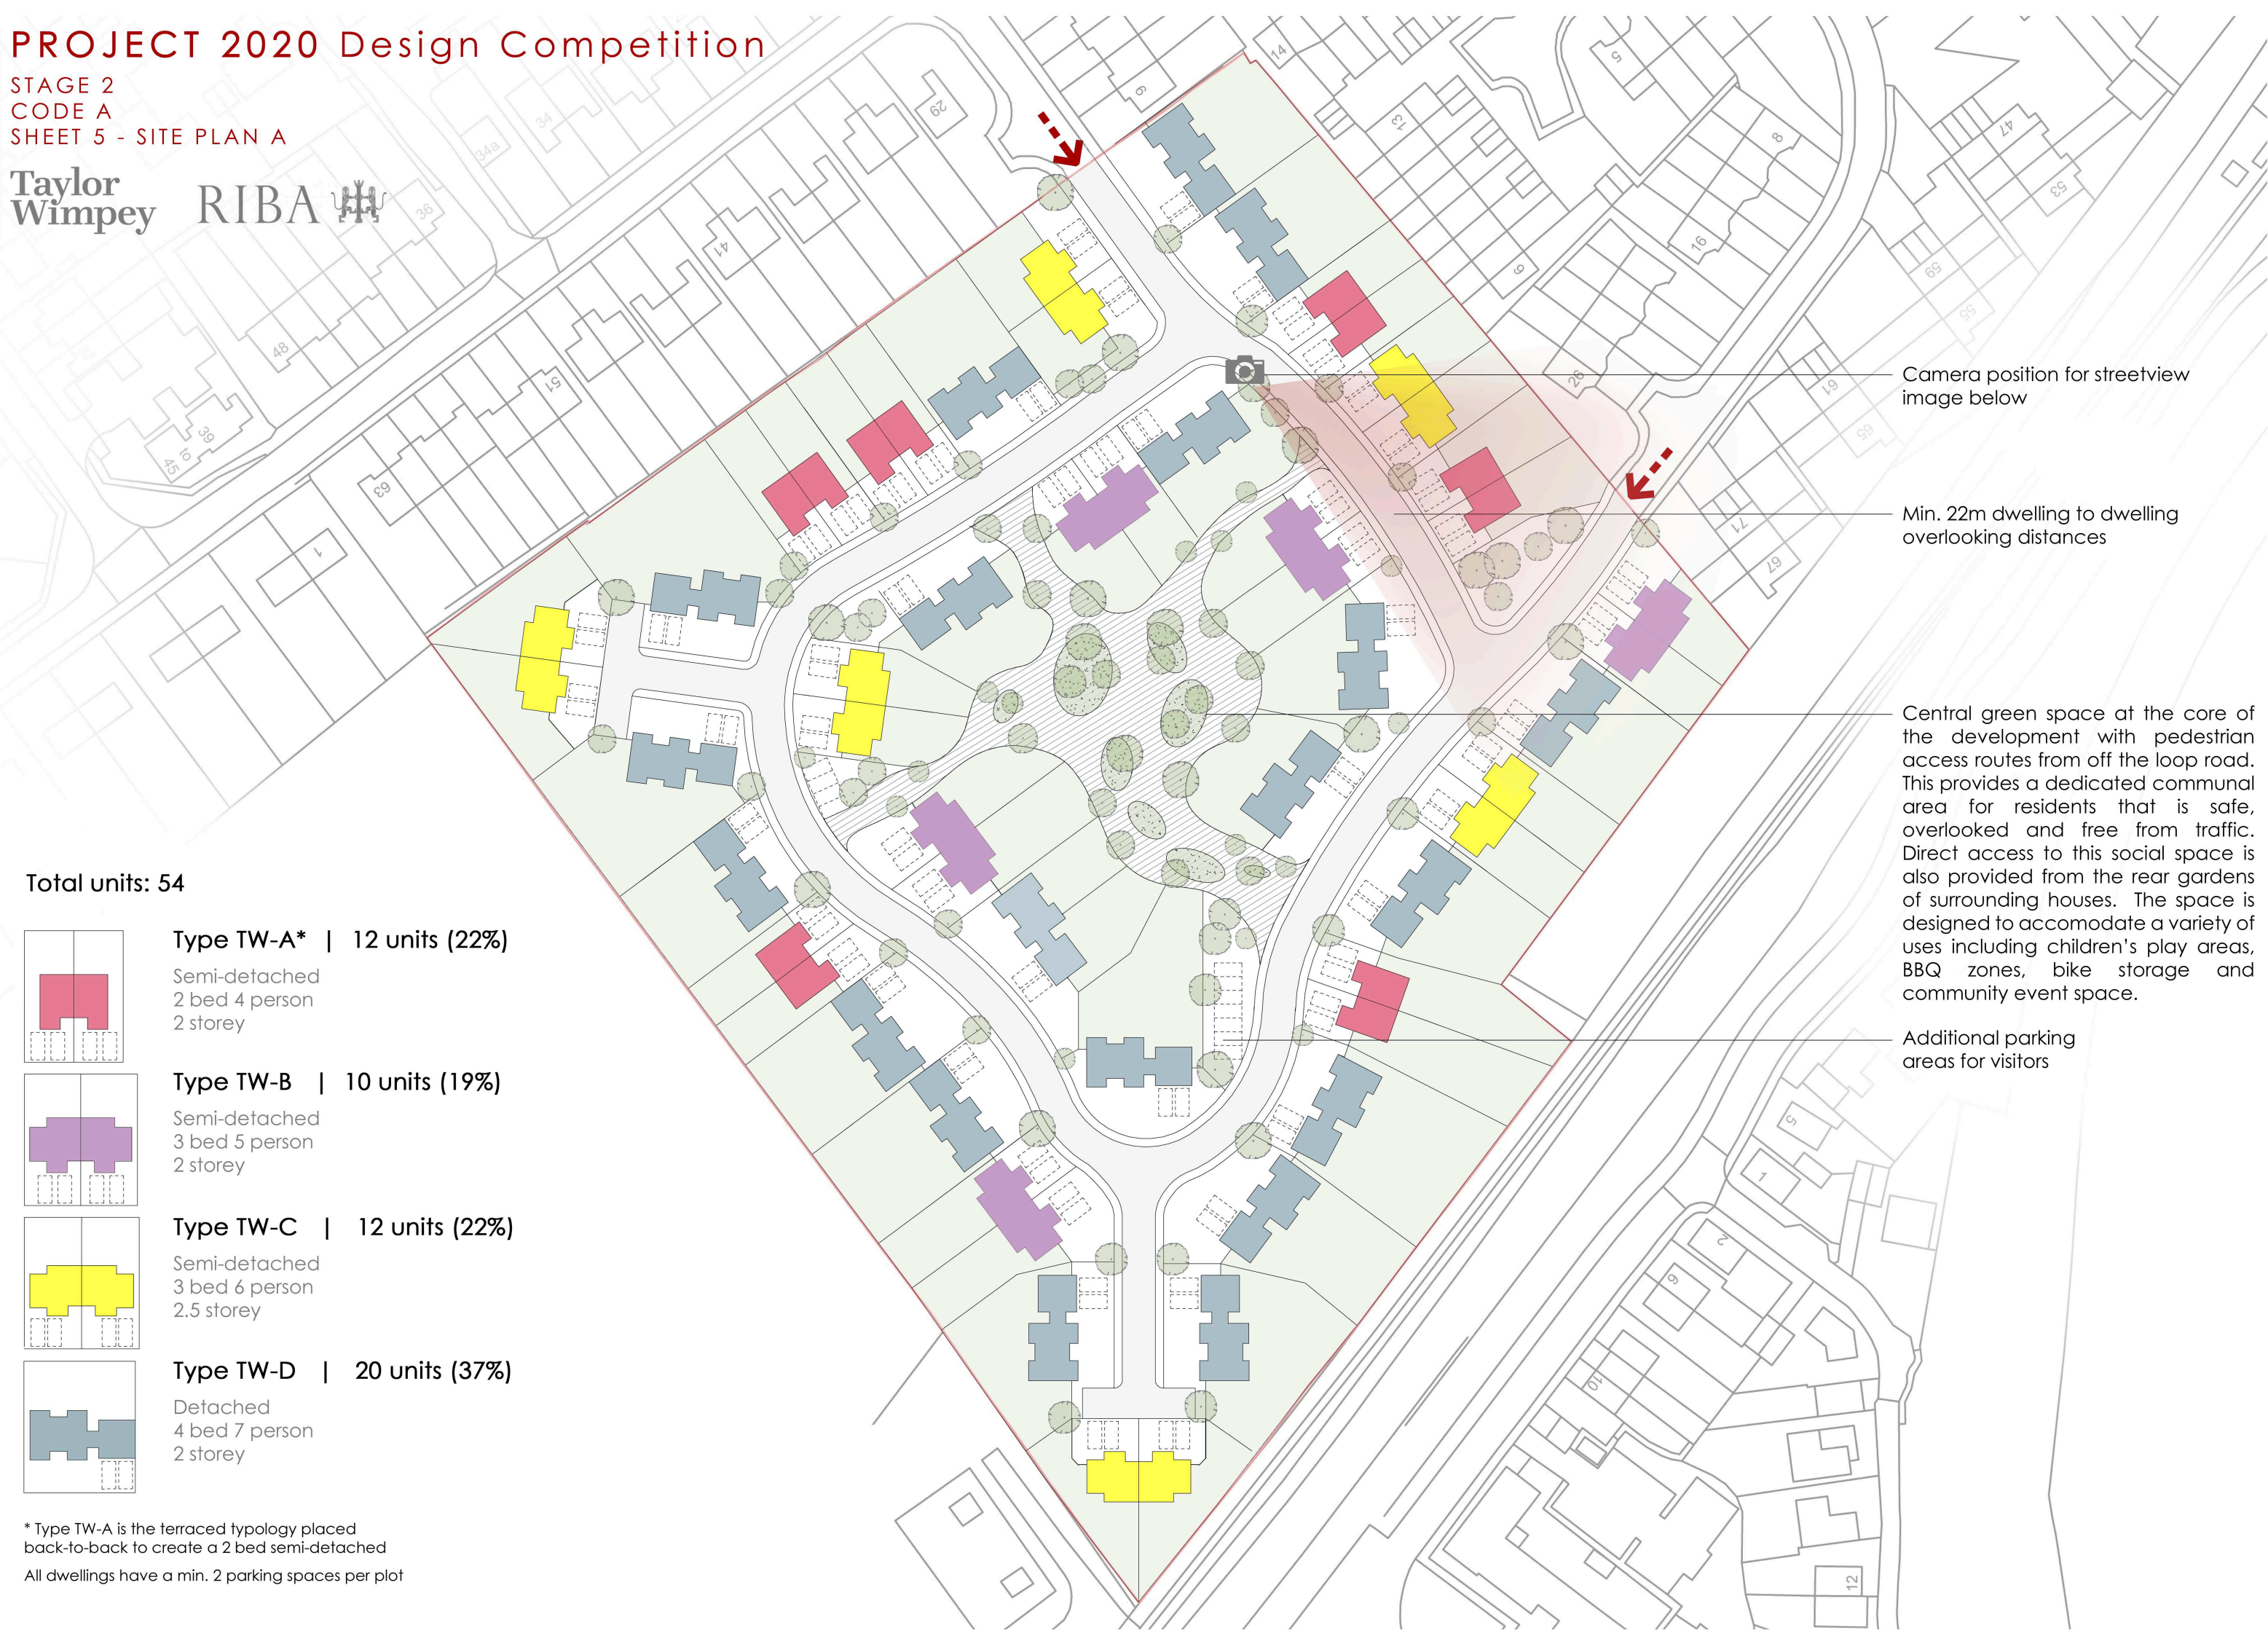

SITE A - Proposed Masterplan
Scale 1:1000

